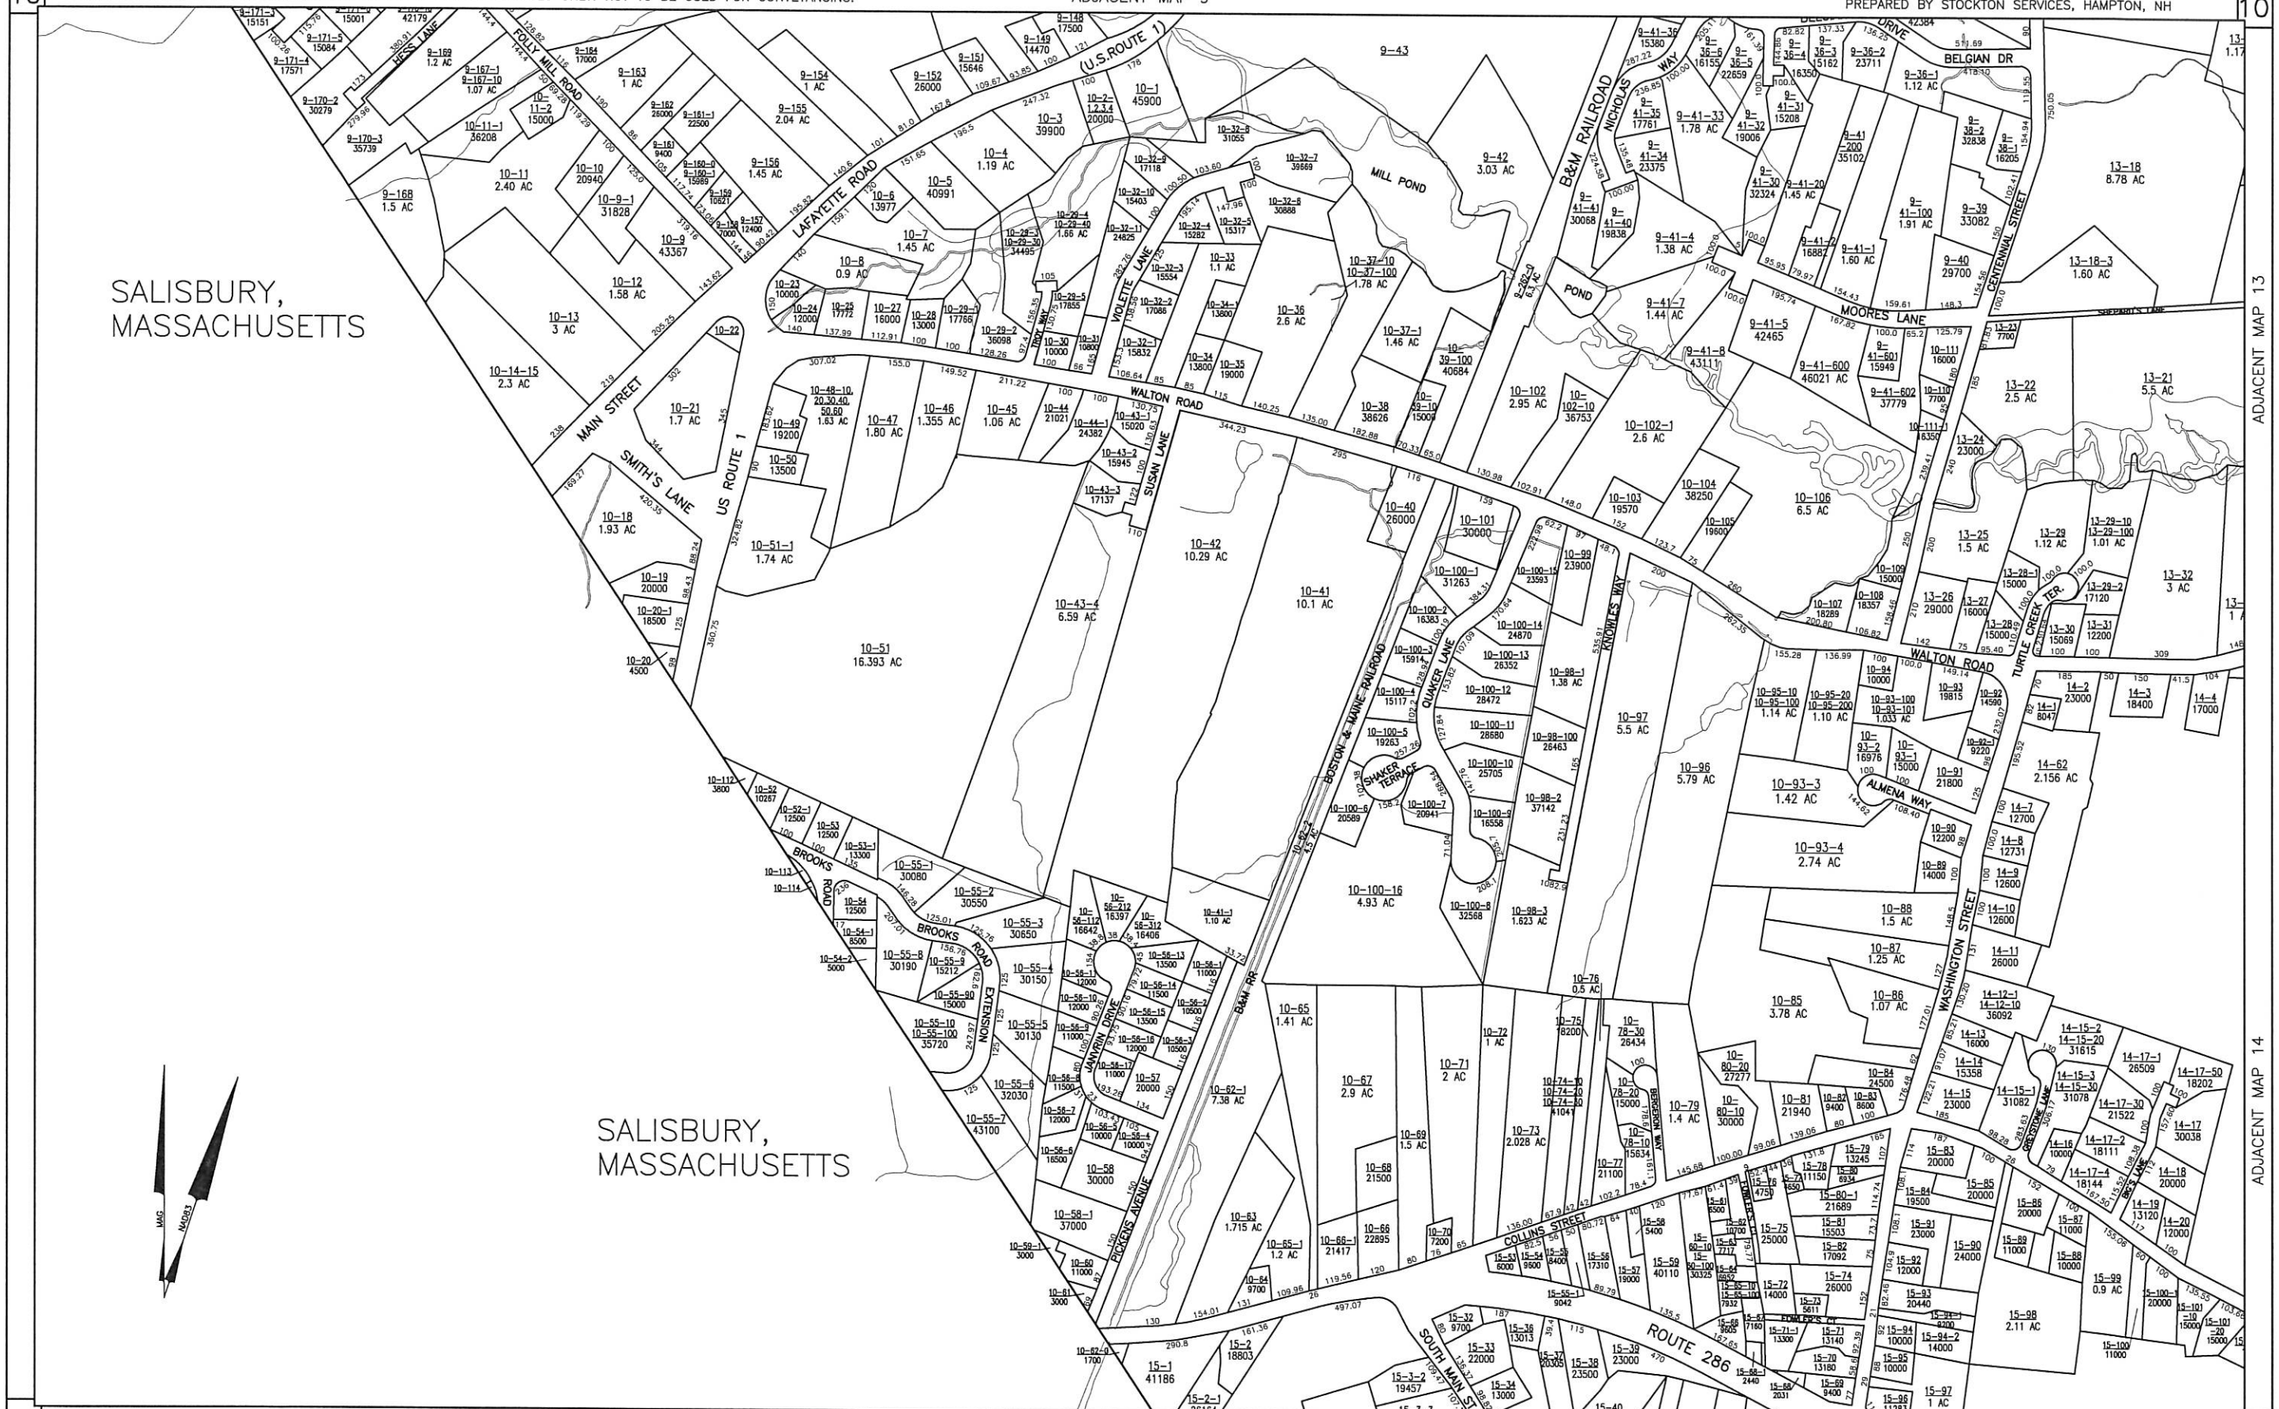
SALISBURY, MASSACHUSETTS
SALISBURY, MASSACHUSETTS
ADJACENT MAP 13
ADJACENT MAP 14
(U.S.ROUTE 1)
LAFAYETTE ROAD
US ROUTE 1
MAIN STREET
SMITH'S LANE
POLLY MILL ROAD
WALTON ROAD
VIOLETTE LANE
SUSAN LANE
MILL POND
POND
B&M RAILROAD
NICHOLAS WAY
BELGIAN DR
CENTENNIAL STREET
MOORES LANE
TURTLE CREEK TER.
KNOWLES WAY
QUAKER LANE
BOSTON & MAINE RAILROAD
SHAKER TERRACE
ALMENA WAY
WASHINGTON STREET
BROOKS ROAD
BROOKS ROAD EXTENSION
JANVRIN DRIVE
PIGEON AVENUE
B&M RR
COLLINS STREET
ROUTE 286
SOUTH MAIN ST
MAG
NADS83