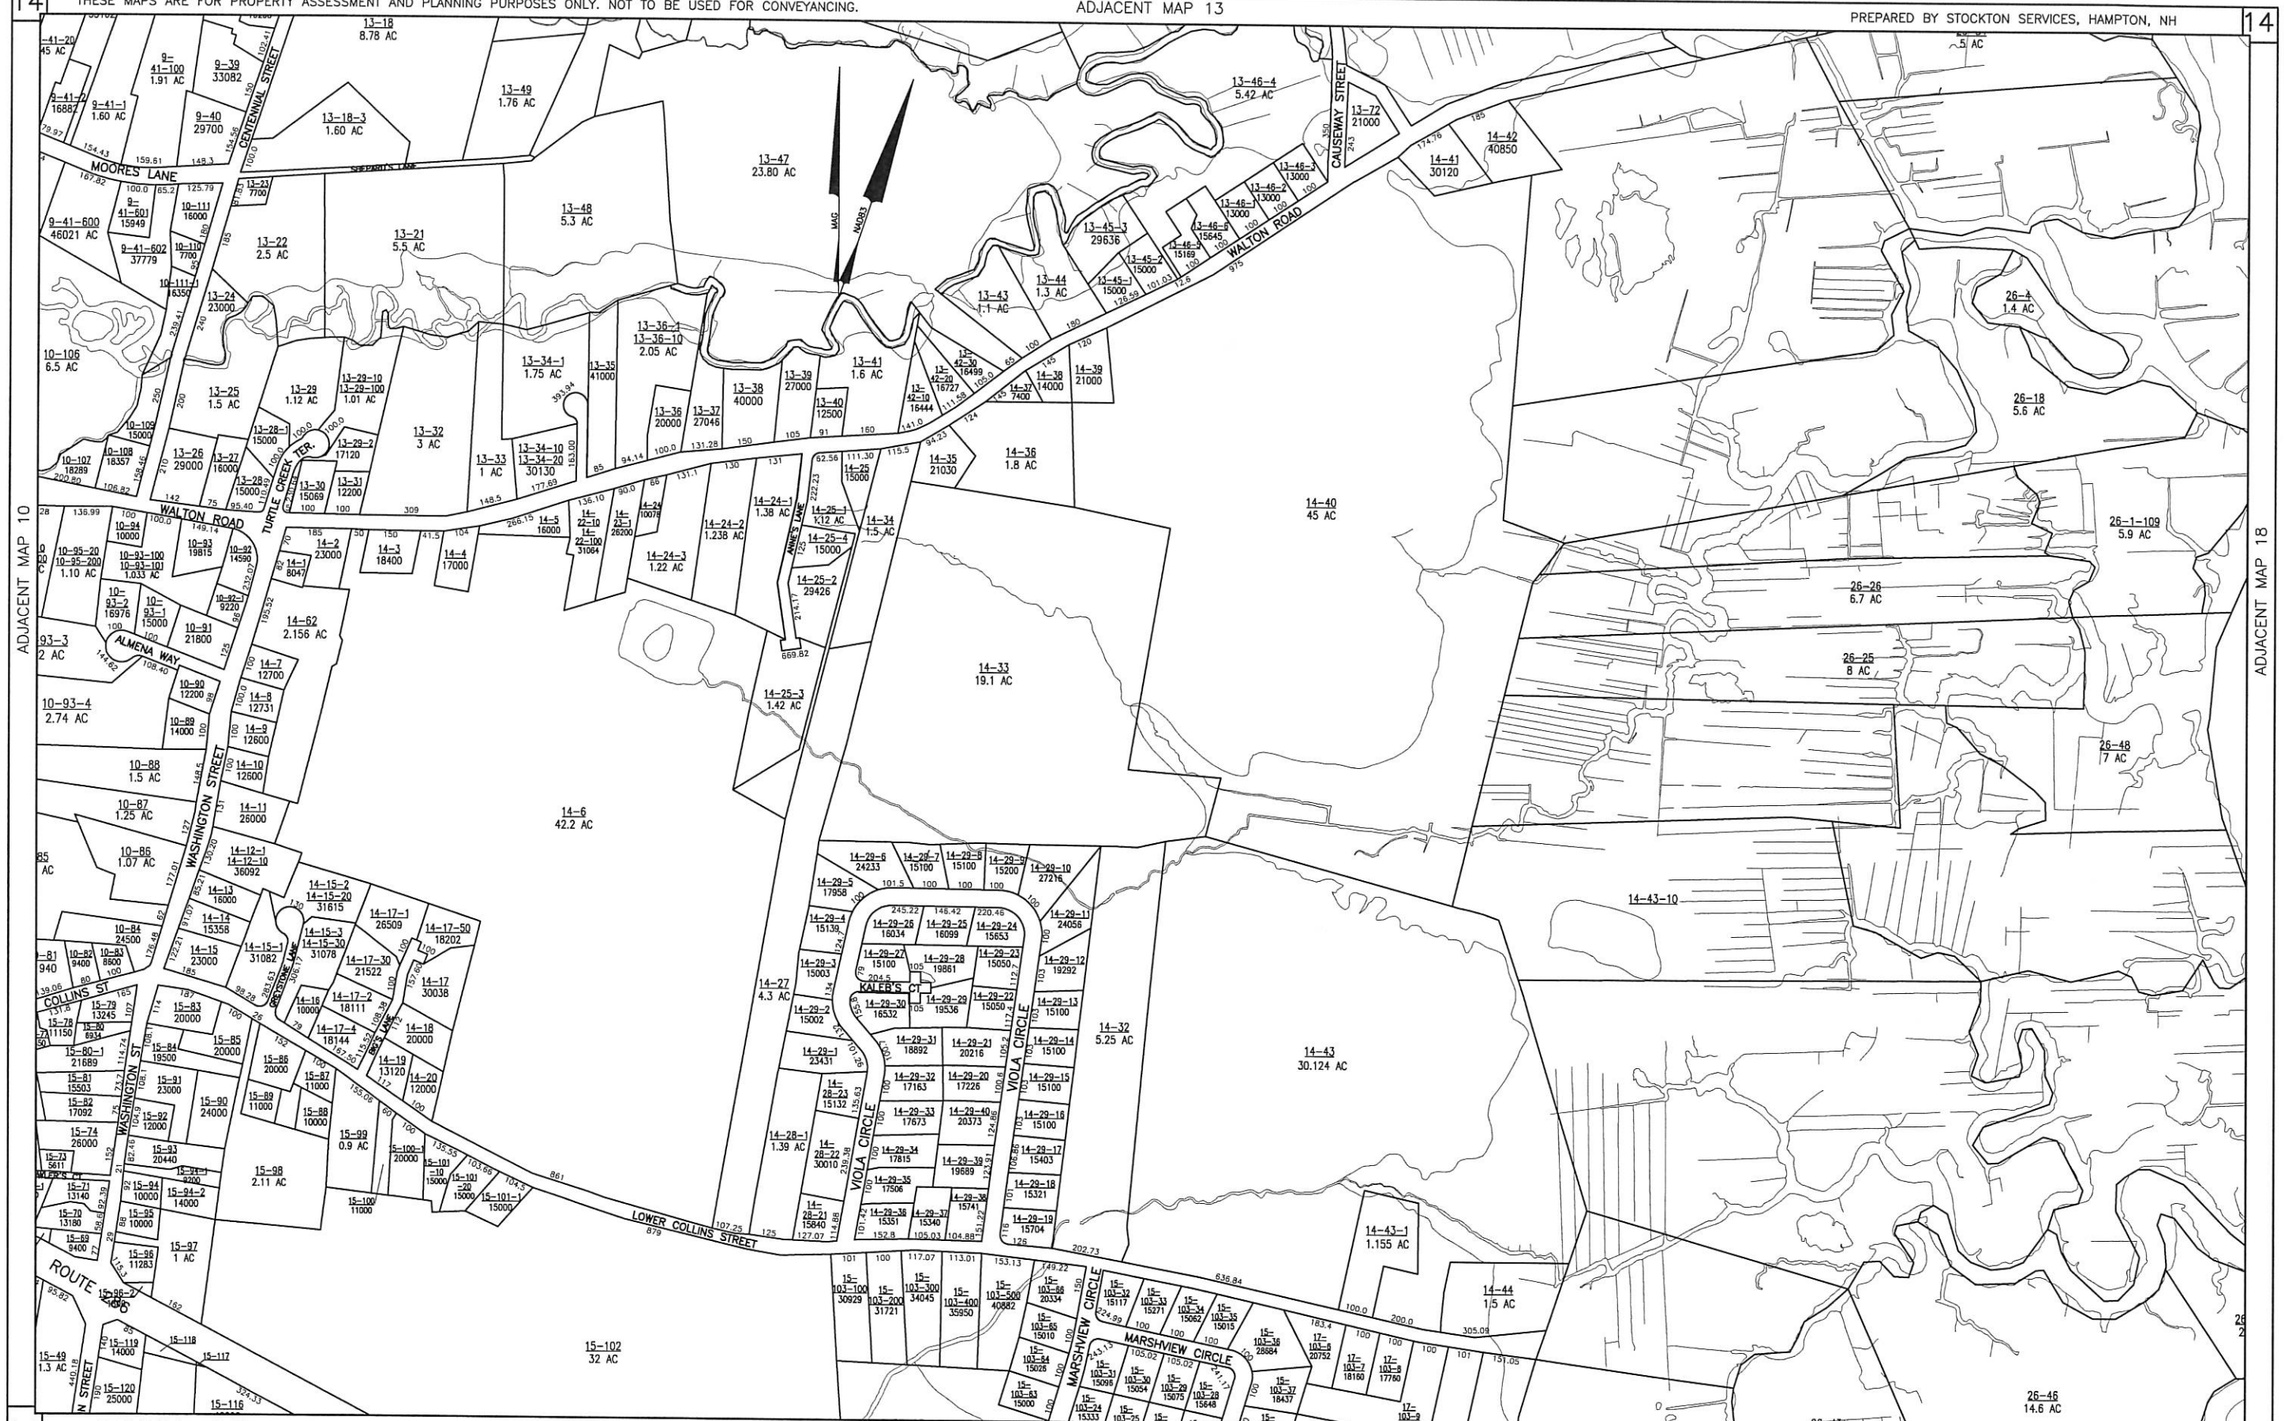
14
THESE MAPS ARE FOR PROPERTY ASSESSMENT AND PLANNING PURPOSES ONLY. NOT TO BE USED FOR CONVEYANCING.
ADJACENT MAP 13
PREPARED BY STOCKTON SERVICES, HAMPTON, NH
ADJACENT MAP 10
ADJACENT MAP 18
MOORES LANE
CENTENNIAL STREET
WALTON ROAD
CAUSEWAY STREET
TURTLE CREEK TER.
ALMENA WAY
WASHINGTON STREET
COLLINS ST
LOWER COLLINS STREET
VIOLA CIRCLE
MARSHVIEW CIRCLE
KALEB'S CT
ROUTE 1
TOWN OF SEABROOK
ROCKINGHAM COUNTY, NH
ASSESSOR'S MAP 14
ADJACENT MAP 15
SCALE: 1"=200' REVISED TO APRIL 2020
200 0 100 200 400 800